


INDIANA. N & W 2 P. M.

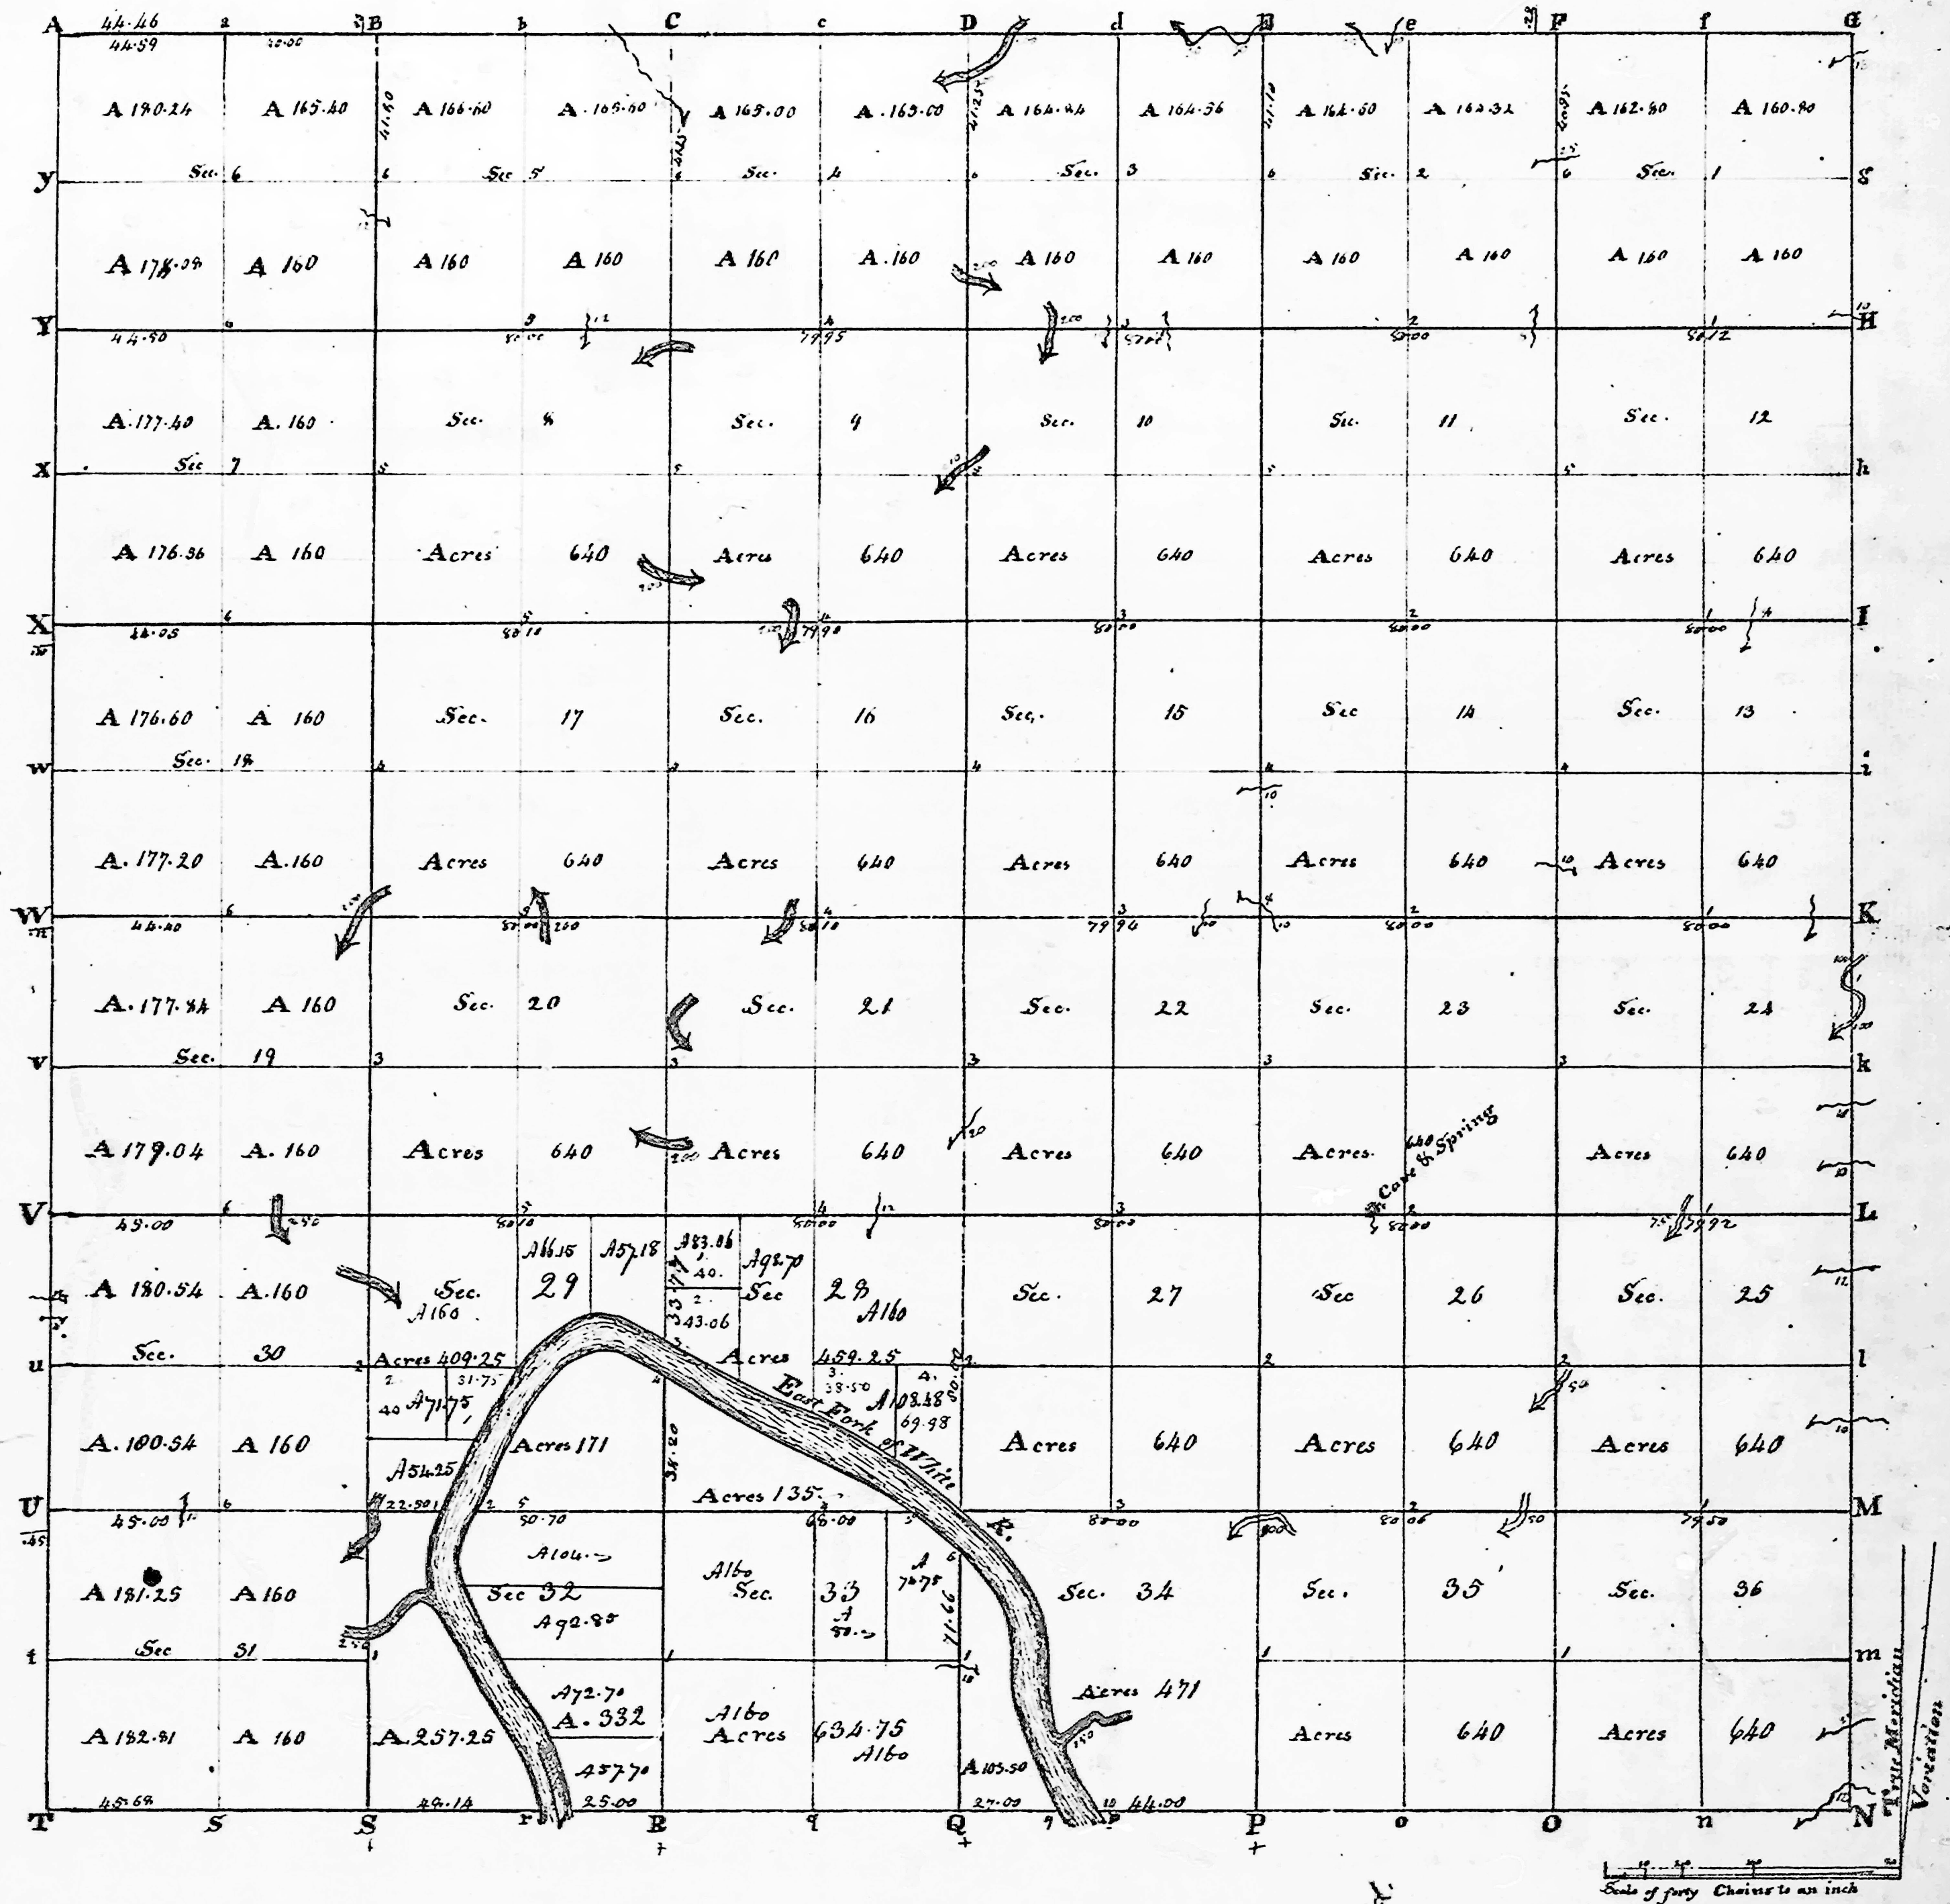



Township N°V North of the Base line, Range N°I West of the 2nd Meridian. Surveyed by Arthur Henric - 1811

Total quantity 23,090.62


Description of the Soil on the interior Sectional lines.

Between Sections	Quality &c.	Between Sections	Quality &c.	Between Sections	Quality &c.
35 & 36	Sandy Rolling - Ash, Beech	2 & 3	Sandy Rich Rolling - Sugar, Poplar, Beech, Timber, Oak	11 & 12	Sandy Hill - Timber Oak & Hickory - Sugar
35 & 36	ditto	33 & 34	Sandy Rich - Timber Poplar, Sugar & Ash	31 & 32	Sandy level - Timber Beech & Sugar
35 & 36	ditto	27 & 28	Sandy Hill & Rich - Timber Poplar, Sugar, Beech &c	29 & 30	ditto
24 & 25	ditto	27 & 28	ditto	29 & 30	ditto
23 & 24	ditto	23 & 24	ditto	29 & 30	ditto
24 & 25	ditto	21 & 22	ditto	19 & 20	ditto
13 & 14	Thin, Sandy & brushy - Timber Oak & Hickory	15 & 16	ditto	17 & 18	ditto
12 & 13	ditto	15 & 16	ditto	17 & 18	ditto
11 & 12	Sandy very little - Timber Oak, Hickory & Beech	10 & 11	ditto	8 & 9	ditto
1 & 2	ditto	9 & 10	ditto	7 & 8	ditto
1 & 2	ditto	5 & 6	ditto	5 & 6	ditto
34 & 35	Sandy Rich Rolling - Timber Beech, Sugar & Maple & Spruce	5 & 6	ditto	5 & 6	ditto
26 & 27	ditto	3 & 4	Sandy Rolling - Timber Oak, Hickory, Ash, Beech & Sugar	5 & 6	ditto
27 & 28	ditto	28 & 29	ditto	5 & 6	ditto
26 & 27	ditto	25 & 26	ditto	5 & 6	ditto
23 & 24	ditto	21 & 22	Sandy Rolling - Timber Beech & Sugar	5 & 6	ditto
14 & 15	ditto	16 & 17	ditto	5 & 6	ditto
13 & 14	ditto	14 & 15	ditto	5 & 6	ditto
11 & 12	ditto	9 & 10	ditto	5 & 6	ditto
10 & 11	Sandy Hill - Timber Beech & Poplar	8 & 9	ditto	5 & 6	ditto
2 & 3	ditto	4 & 5	ditto	5 & 6	ditto

Township N. 5 North, Range N. 1 West of 2nd Meridian					Interior Section Corners described					Interior Quarter Section Corners continued					Corners on the River								
Post	Bearing trees	Inches diam.	Courses they bear	Links dist.	Quality of the Soil	From & to Section	Bearing trees	Inches diam.	Courses they bear	Links dist.	From & to	Bearing trees	Inches diam.	Courses they bear	Links dist.	Bearing trees	Inches diam.	Courses they bear	Links dist.				
A	Buckberry	10	S 74 E	11		25.26.33.36	Ironwood	6	S 41 W	25	I to I at	1	Beech	10	N 37 E	20	1	Elm	8	South	2		
a	St. Oak	5	S 56 W	15			do	6	N 66 E	13		2	do	5	N 15 E	16							
B	do					23.24.25.26	St. Oak	13	N 11 W	7		do	15	S 3 E	6		2	St. Oak	10	S 68 W	17		
C	Walnut	13	N 13 W	12		13.14.23.24	Sugar	12	S 57 W	13		3	Poplar	13	N 52 W	16		Ironwood	6	N 93 E	22		
D	Poplar	13	S 77 E	25		11.12.13.14	do	10	S 29 E	20		4	do	5	S 3 W	33		3	Beech	16	N 47 E	11	
d	Beech	6	N 73 E	27		1.2.11.12	do	6	N 53 W	7		do	12	N 14 E	17		do	12	N 57 E	16			
E	Sugar	10	S 17 E	7			do	20	S 62 W	24		5	do	12	S 17 E	17		4	Sugar	12	S 33 E	11	
F	do					26.27.34.35	Ironwood	6	N 66 W	15		6	Sugar	15	N 54 E	20		5	Walnut		S 27 W	10	
G	do					22.23.34.35	do	10	S 75 W	27		do	8	S 19 E	17		5	Sugar	12	S 3 W	-		
H	do						do	15	N 73 E	28		do	8	N 57 W	27		6	Sycamore	12	N 23 W	18		
I	do					10.16.22.23	do	10	N 73 E	26		2	do	15	S 22 E	26		7	Elm	10	N 39 E	9	
J	do					10.11.14.15	do	12	S 43 E	23		3	do	12	S 23 W	25		8	Poplar	8	S 15 E	5	
K	do					2.3.10.11	Sugar	10	N 57 W	31		4	do	15	S 24 E	35							
L	do					27.28.33.34	Walnut	6	S 85 E	16		5	do	20	S 23 W	25		9	do	10	N 21 W	10	
M	do					21.22.27.28	do	15	N 39 E	9		6	do	10	N 13 E	17		10	do	6	S 60 W	15	
N	do						do	12	N 76 W	25		do	10	N 38 E	17								
O	do					15.16.21.22	do	12	N 50 W	34		1	do	6	S 12 E	22							
P	do					9.10.13.14	do	13	S 35 W	31		2	do	10	S 65 E	11							
Q	do					3.4.9.10	do	20	S 26 E	20		3	do	8	S 12 W	7							
R	do					23.24.32.33	do	10	N 51 E	11		4	do	10	S 20 E	10							
S	do					16.17.20.21	do	20	S 54 W	21		5	do	10	N 16 E	5							
T	do					8.9.16.17	do	20	S 61 E	16		6	do	12	N 38 W	12							
U	do					4.5.8.9	do	8	N 59 E	26		do	12	N 38 W	12								
V	do					19.20.25.26	do	7	S 34 E	7		1	do	18	South	18							
W	do					17.18.19.20	do	10	N 56 W	13		2	do	13	N 17 W	23							
X	do					7.8.17.18	do	10	N 77 E	16		3	do	10	S 19 E	20							
Y	do					5.6.7.8	do	10	N 53 E	13		4	do	10	S 77 W	15							
Z	do					24.25.31.32	do	12	S 31 E	9		5	do	10	S 21 W	20							
	do					20.21.28.29	do	12	N 54 E	17		6	do	13	N 23 W	36							
	do						do	8	S 70 E	30													
					Interior Quarter Section Corners described																		

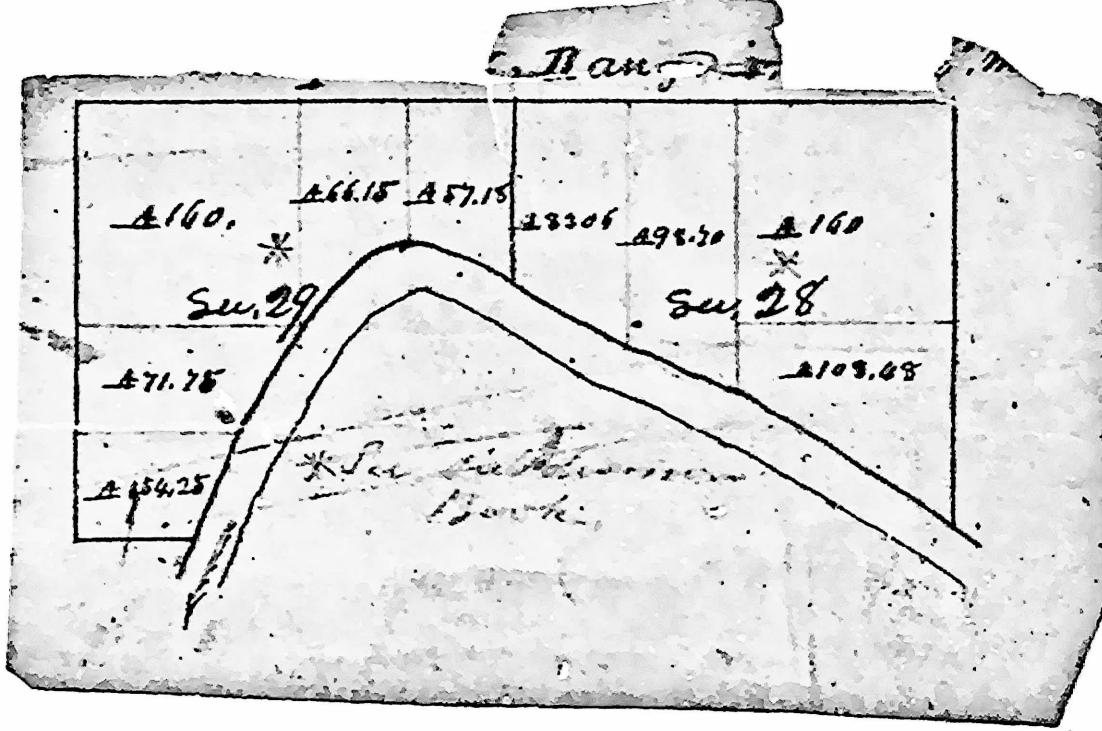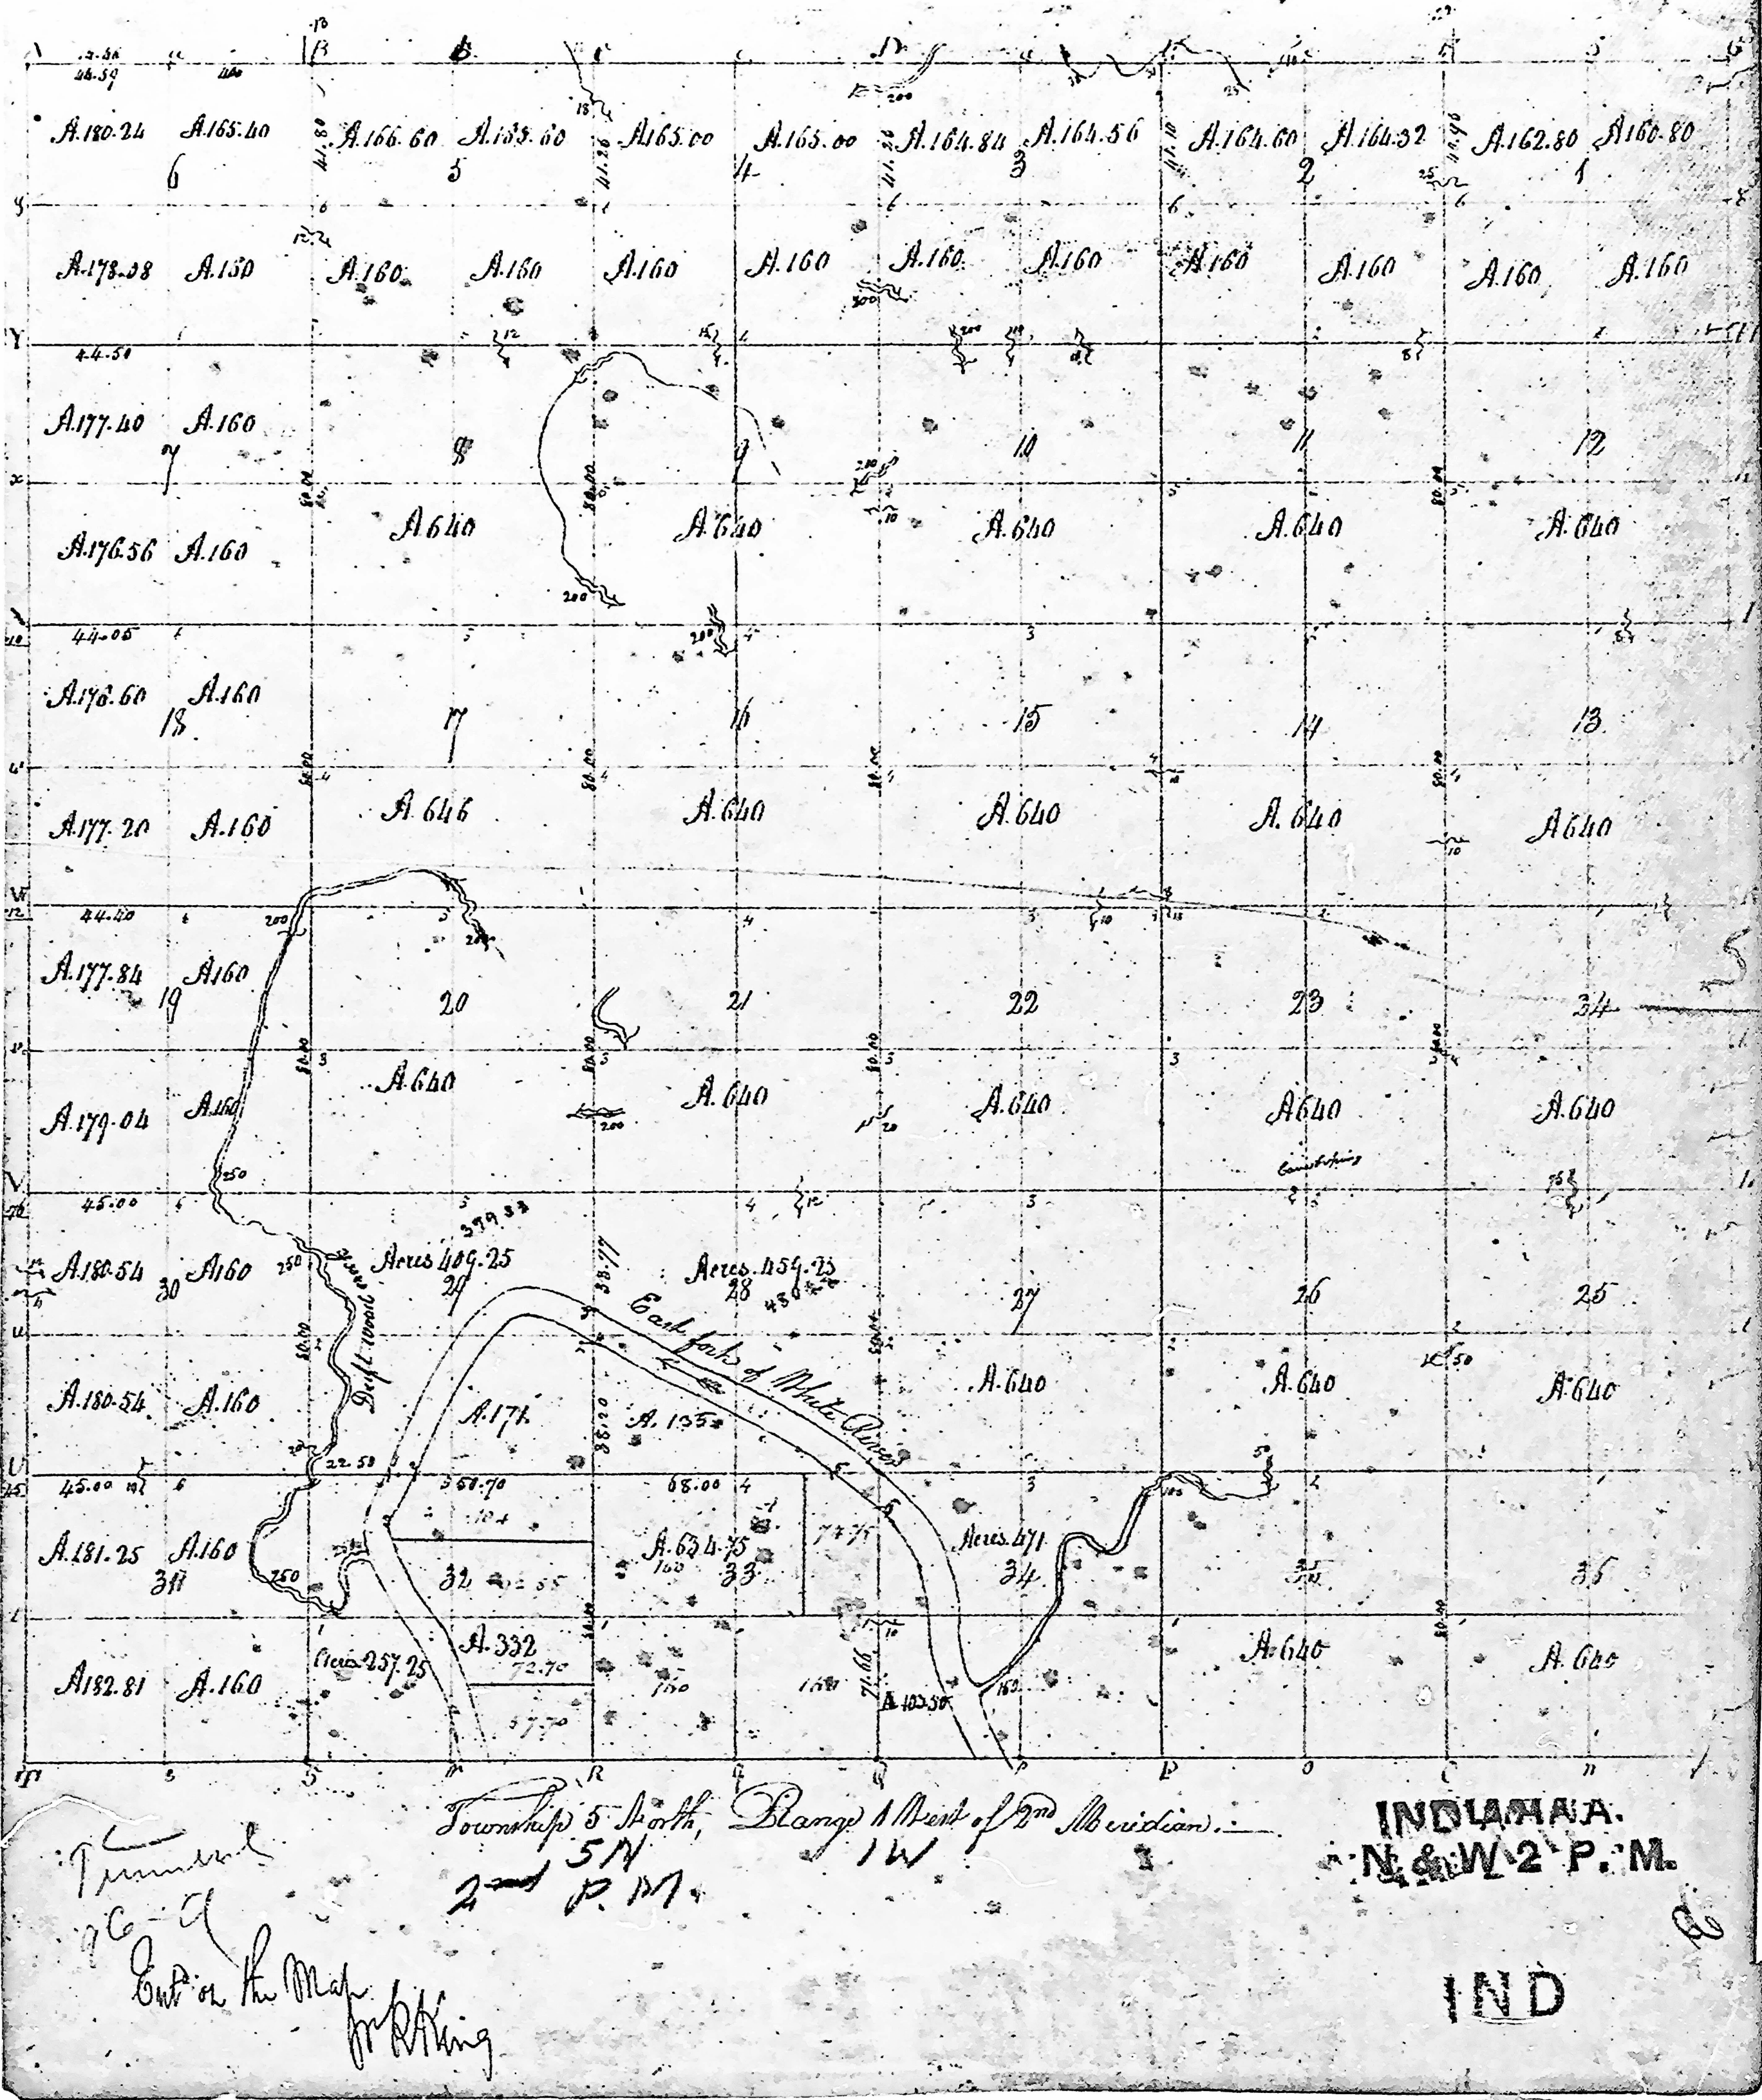

Township N^o 5 North, Range N^o 1 West, 2nd Mer.

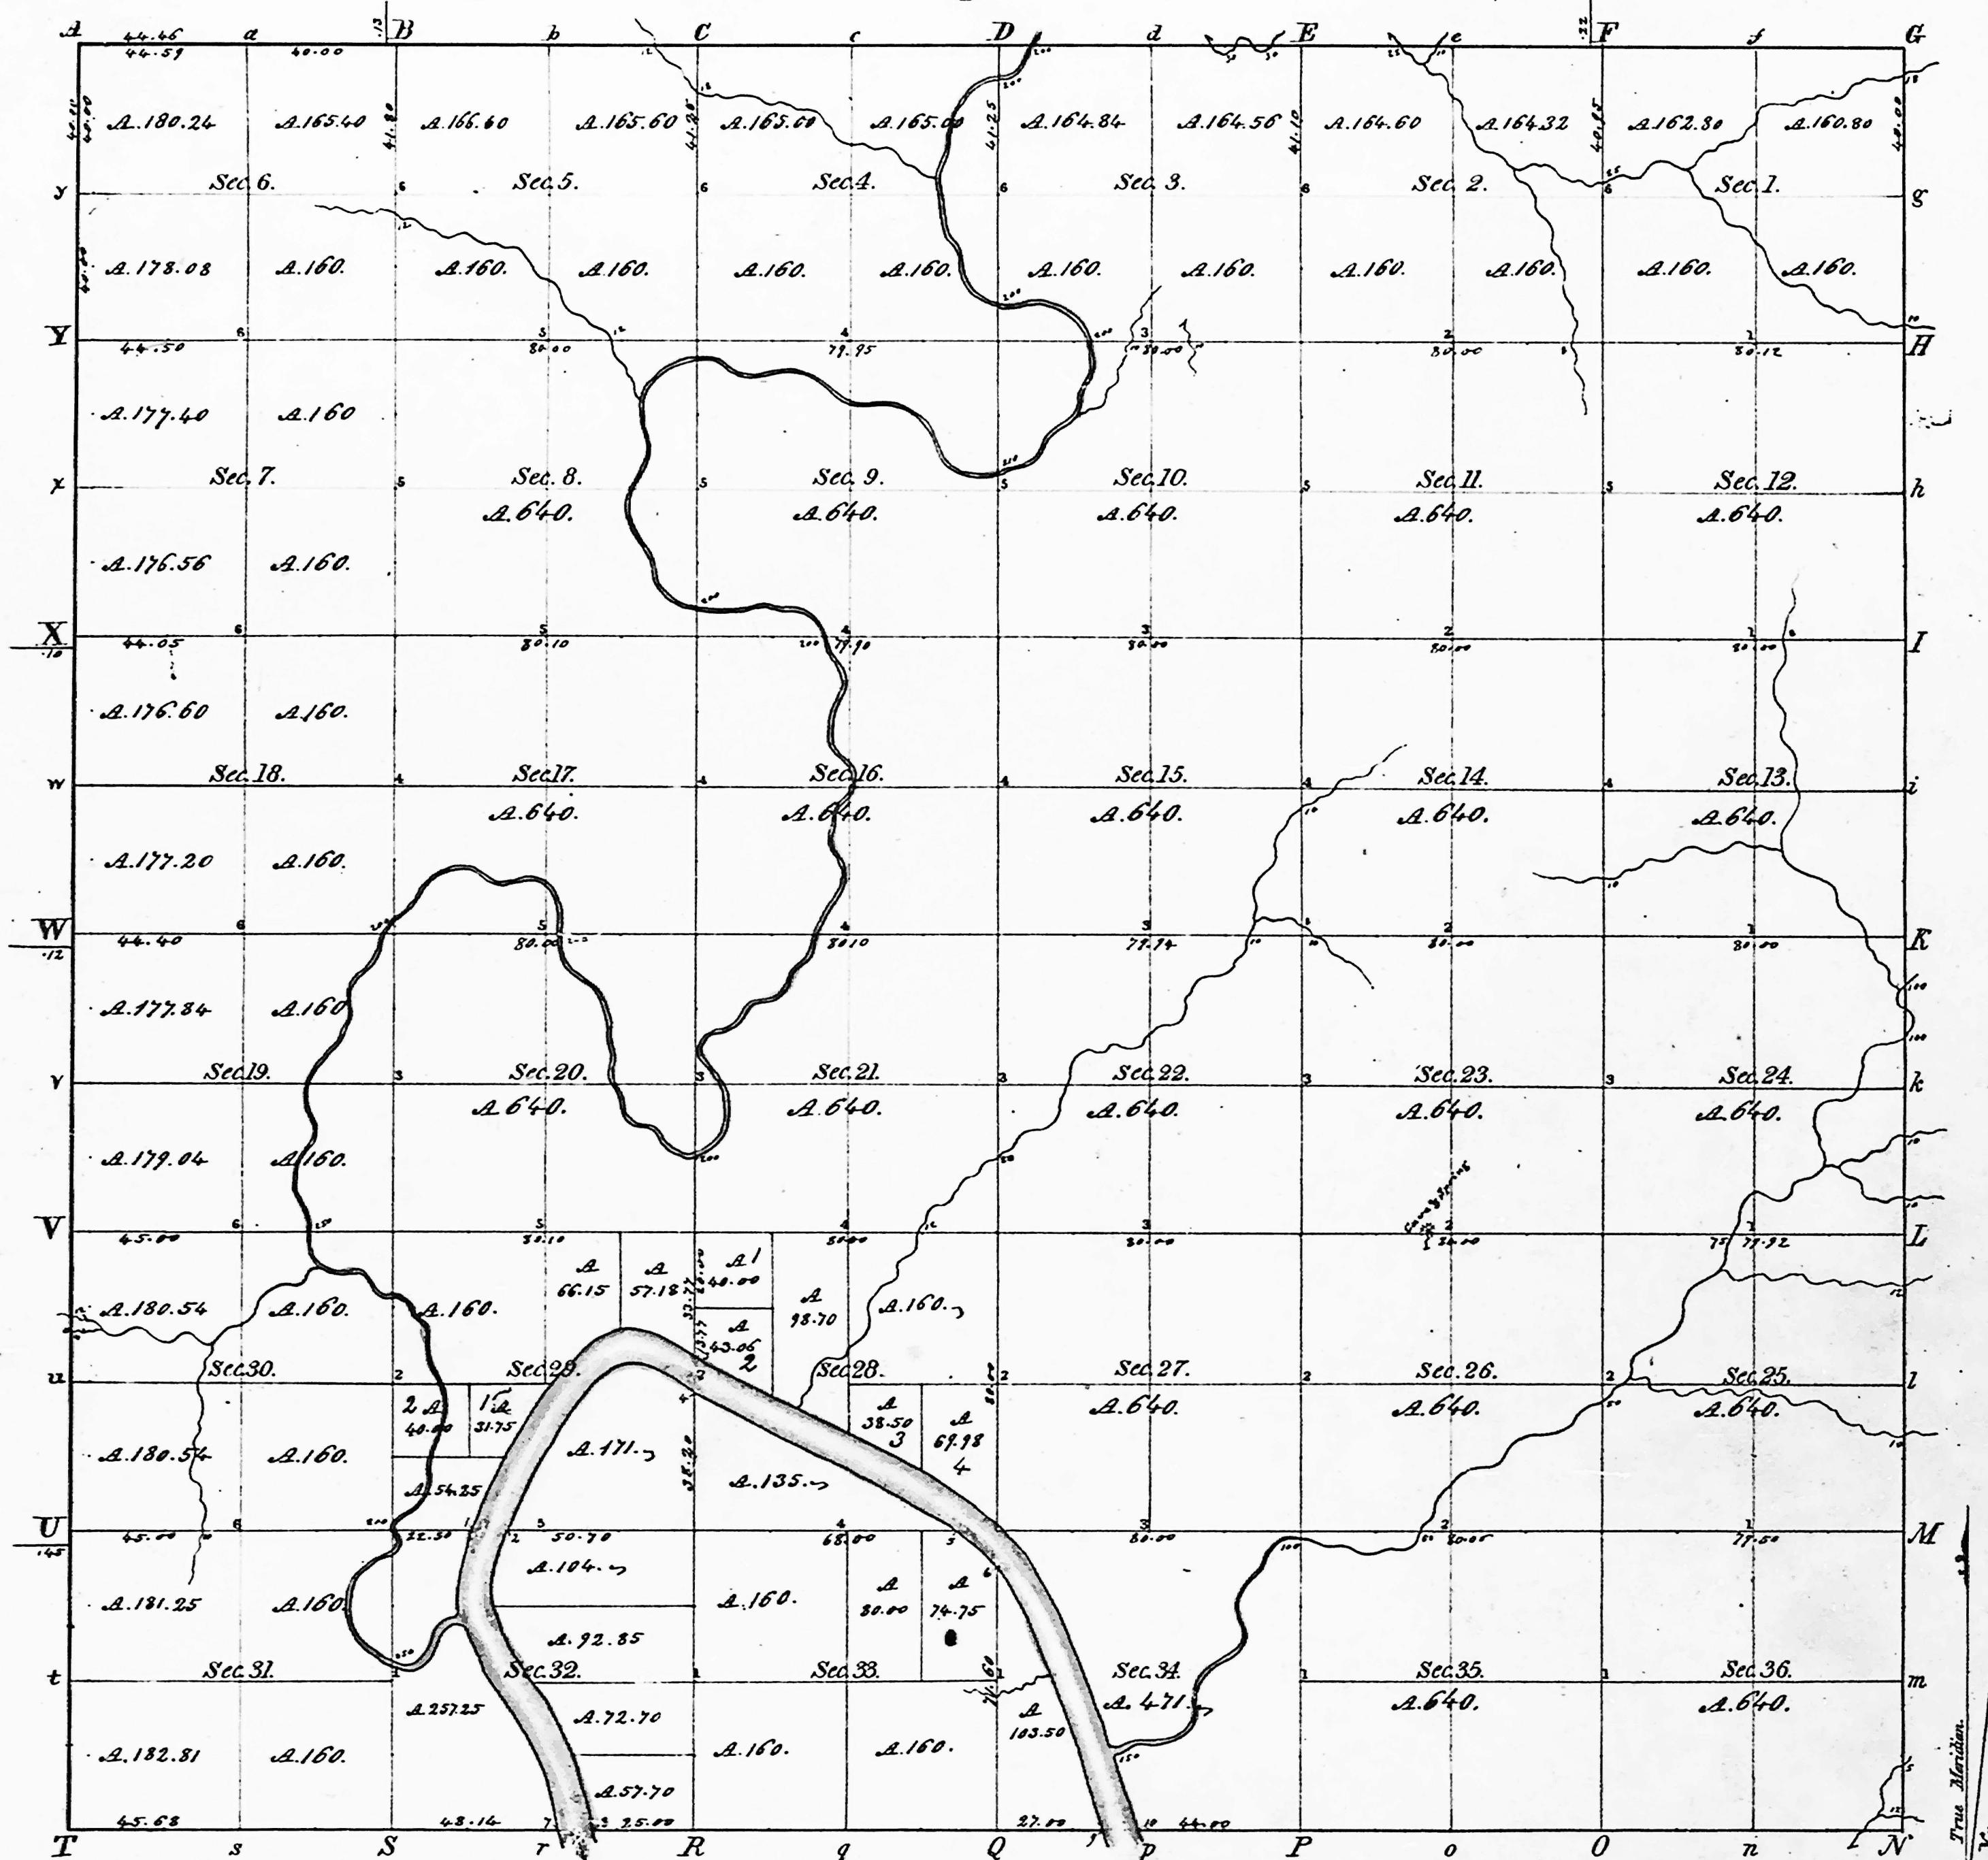

Surveyed in 1811 by Arthur Henrie Deputy Surveyor.


Scale, 40 chains to an Inch.

I certify that the above is a true copy of the
recorded plat in this Office.

Surveyor General's Office,
Cincinnati, Sept. 9, 1837

Robert S. Lytle
Sur. Gen.

J. S. R. 1st W. 2nd Mer. ✓

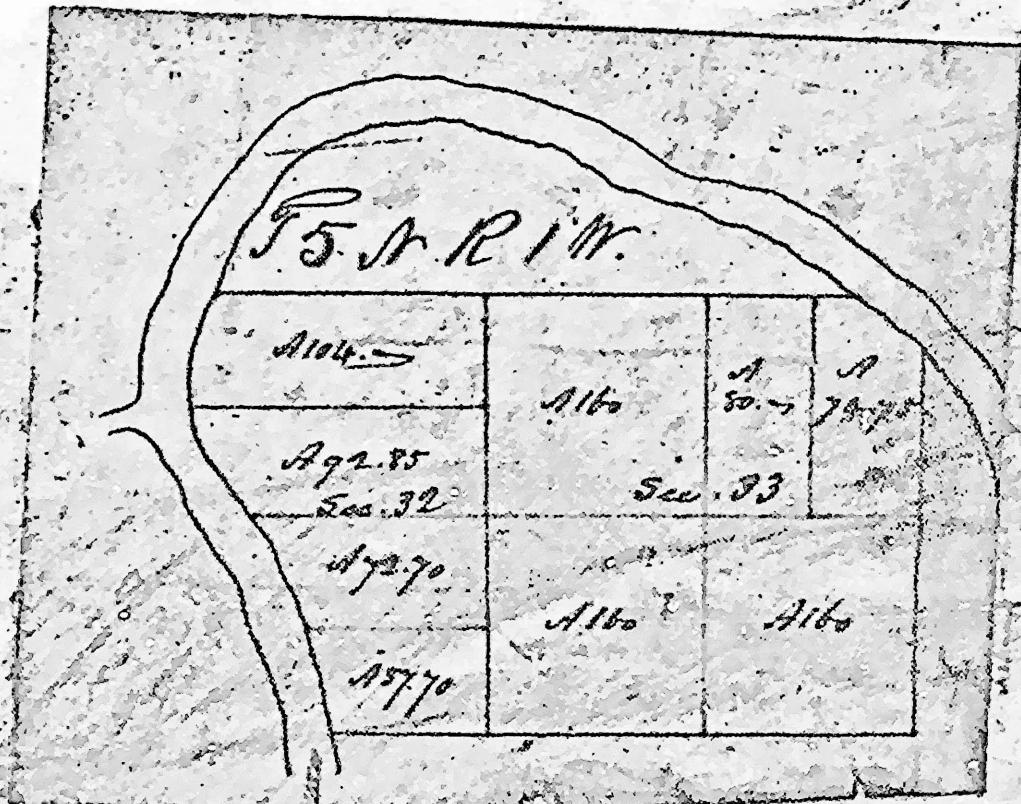


at 7.50 v. 6 p. 2.0

The foregoing subdivisions of Fractional sections are
truly Copied from the original plat in this Office.
Surveyor General's Office
Cincinnati Jan. 31. 1834.

M. T. Williams
Sur. Genl.

Copy

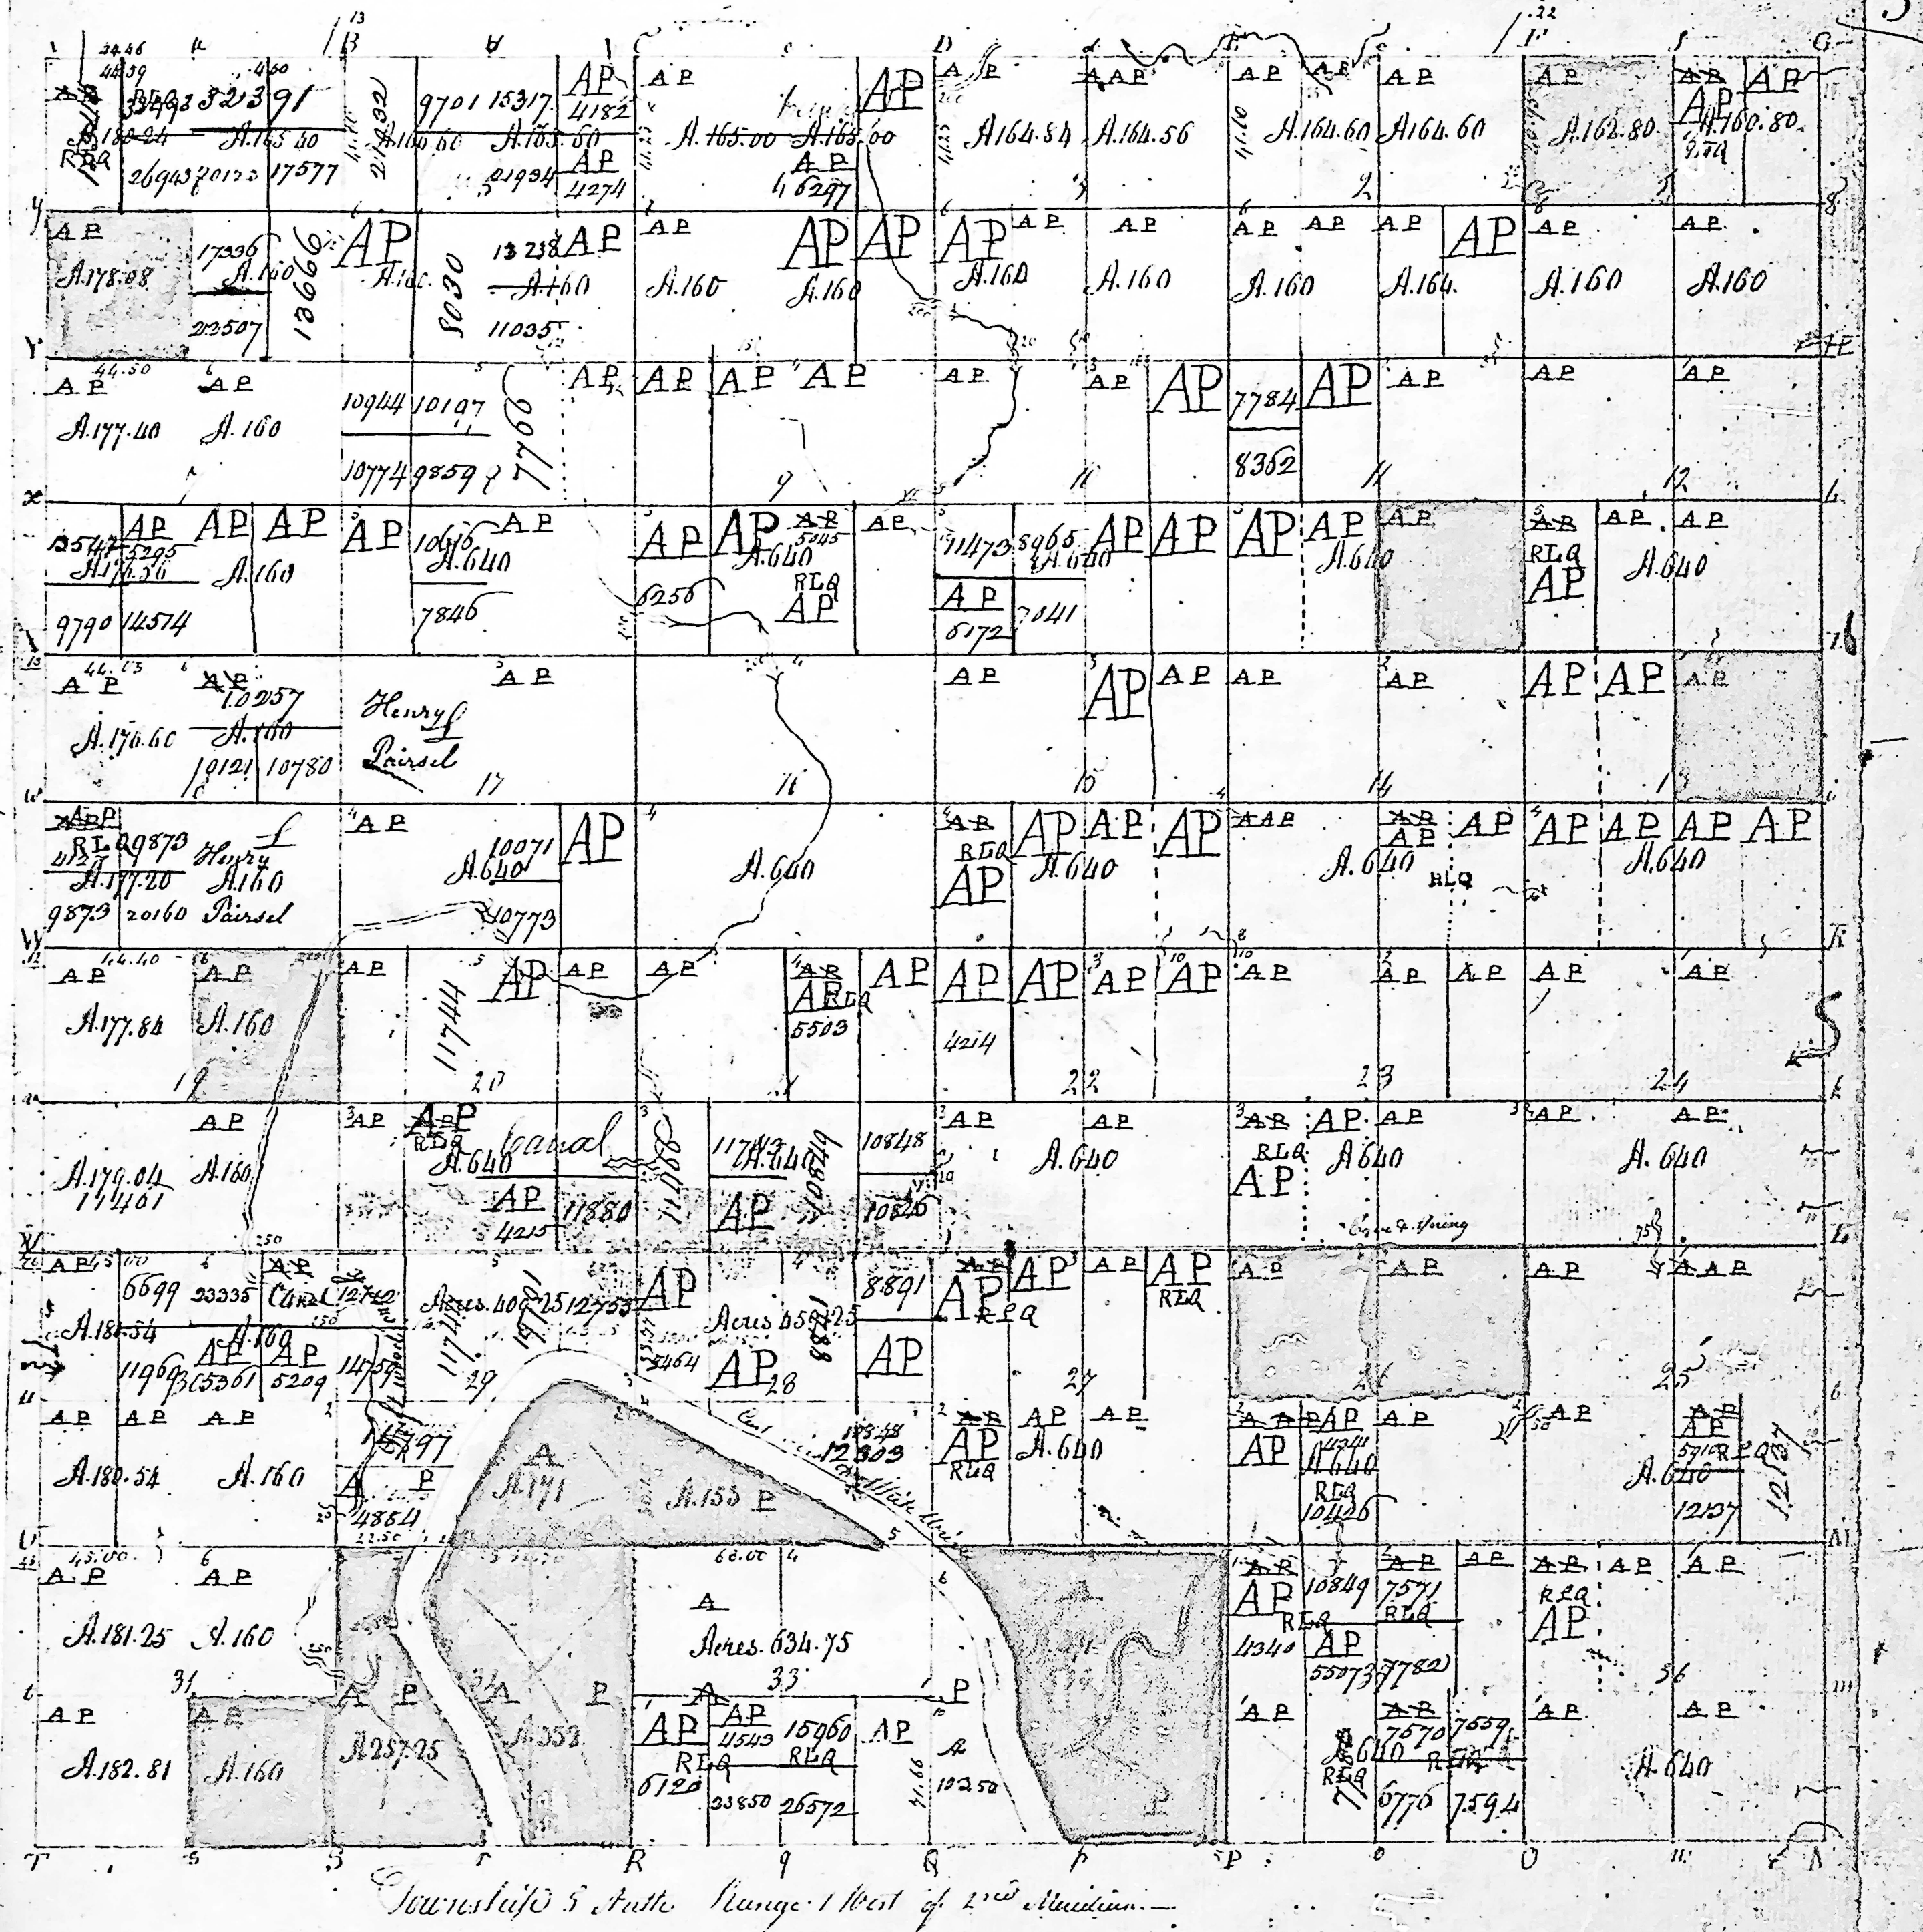

Journal of S. F. Fiske Range 1 West of 2nd Meridian.